Plan of the

YARD

of the former

Lowell Machine Shop

showing

Waterways for Water Power.

Scale, 1 inch = 40 feet.
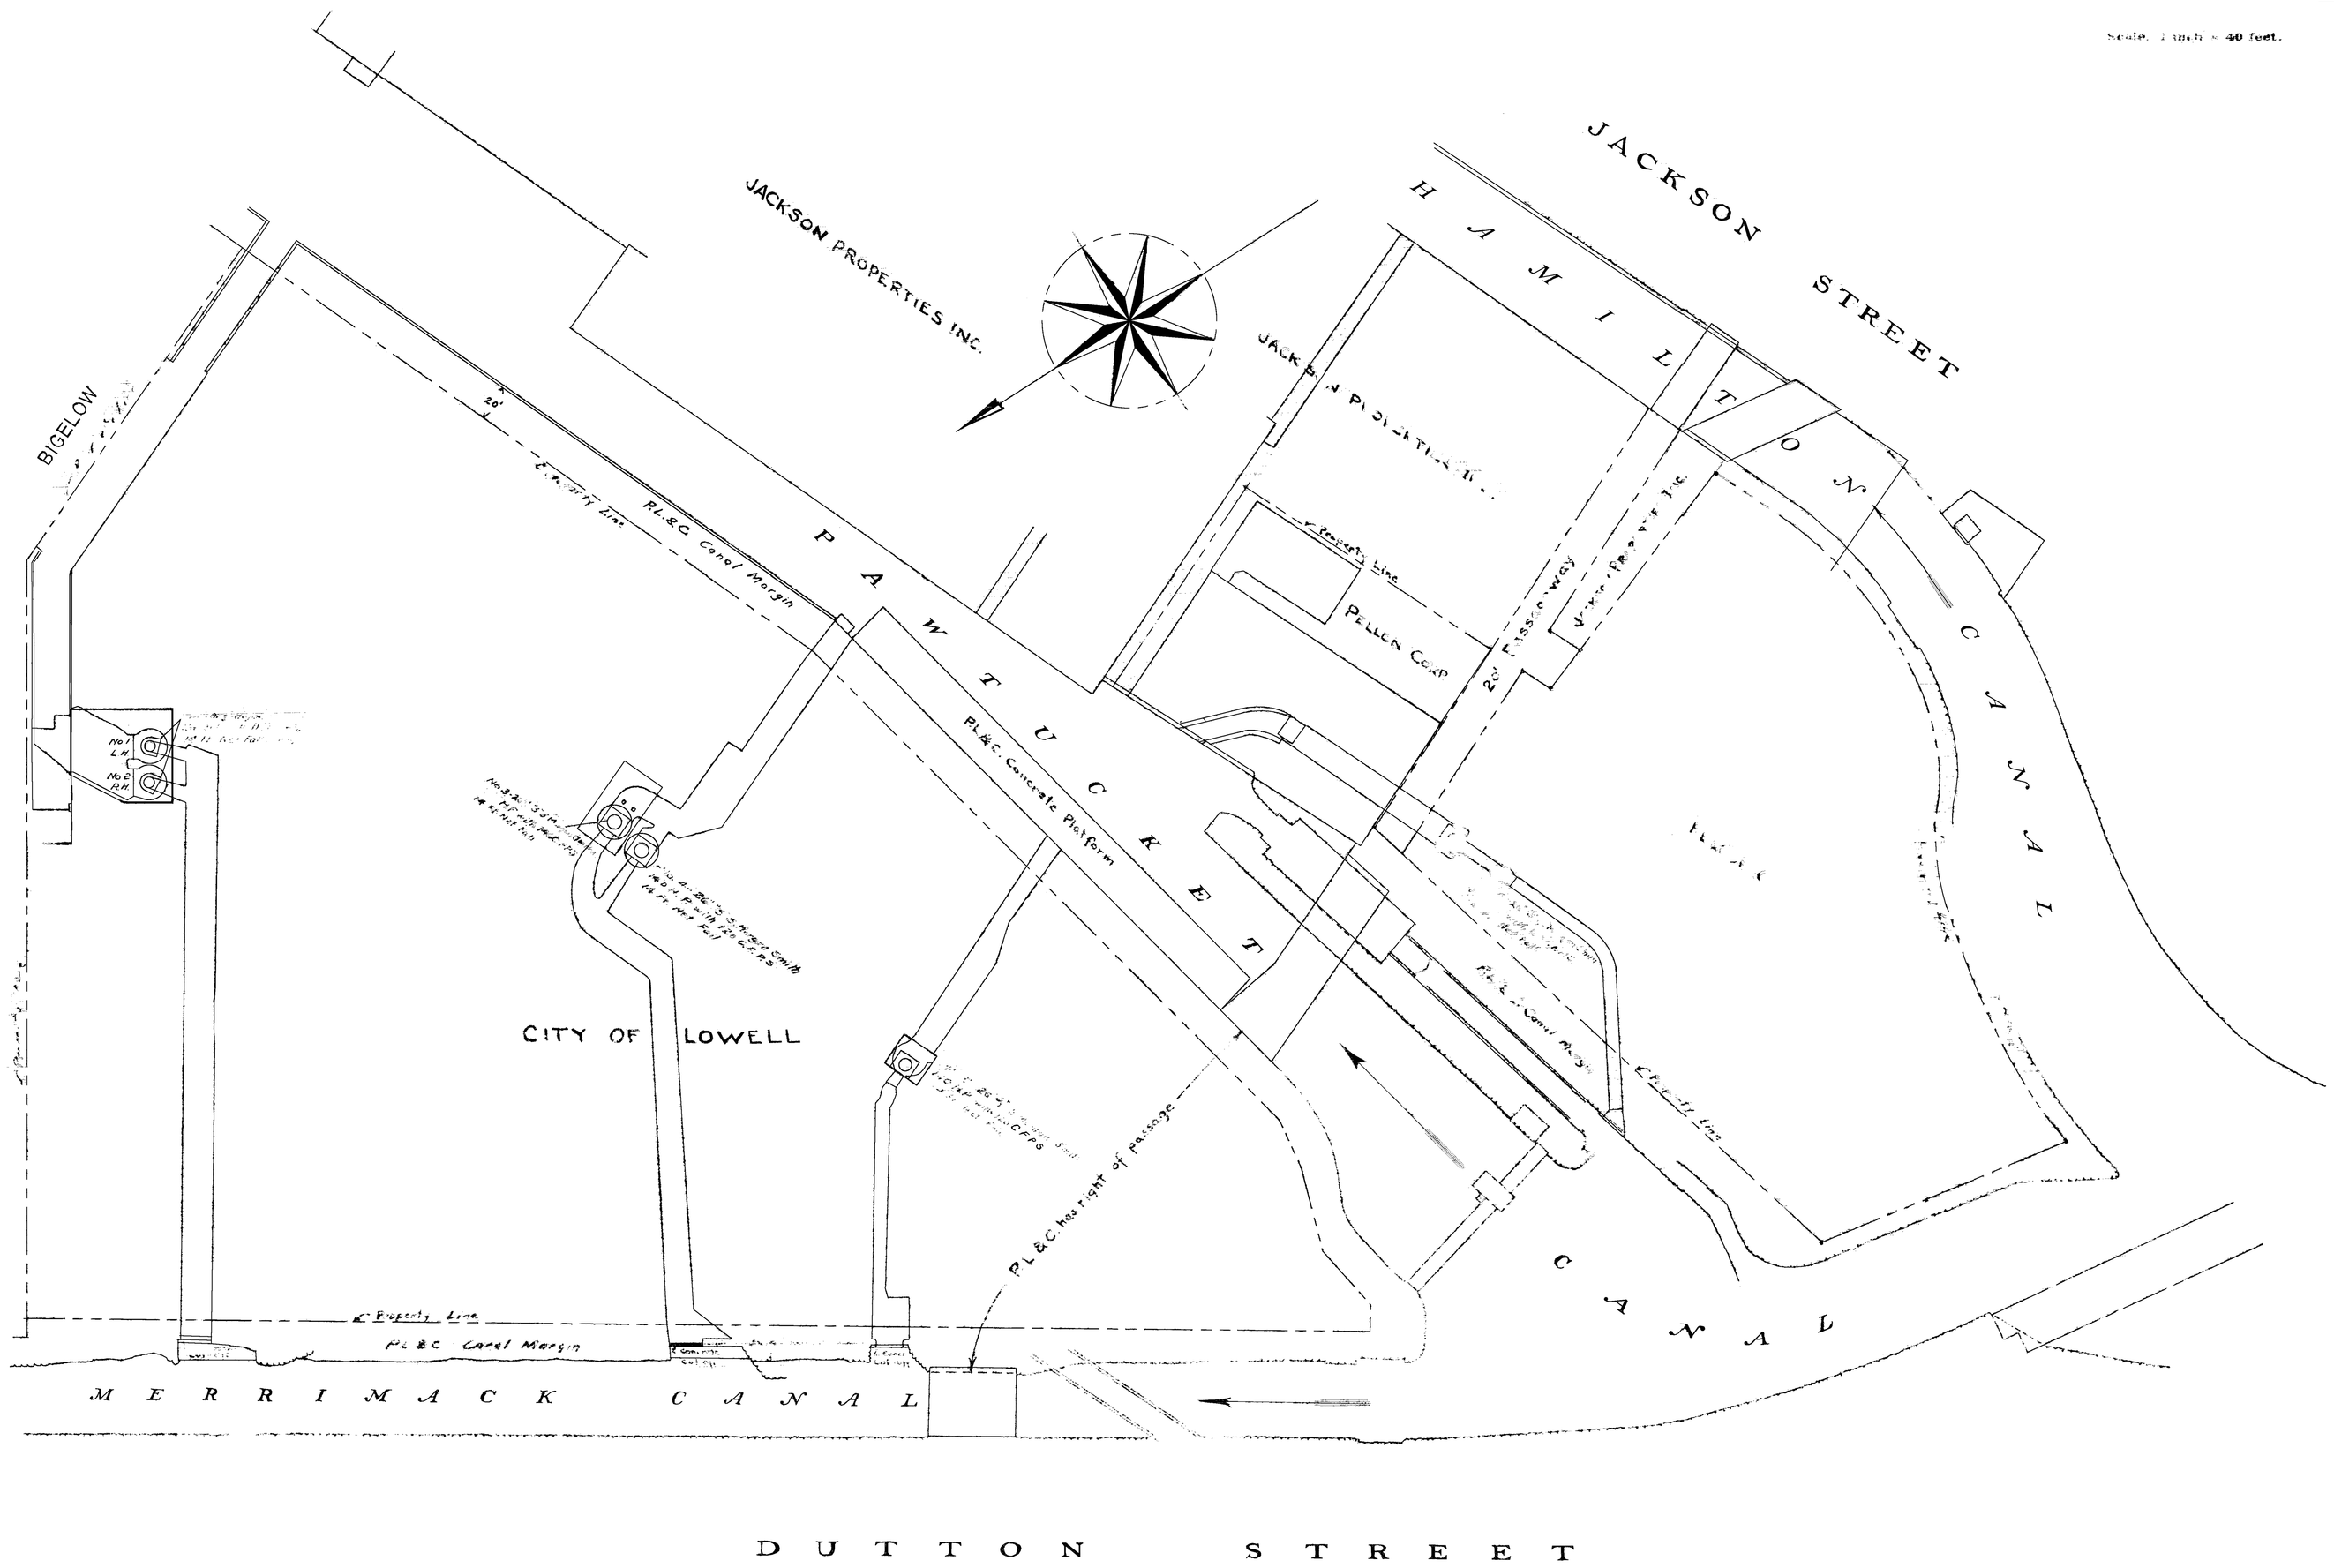
December, 1909
January, 1919